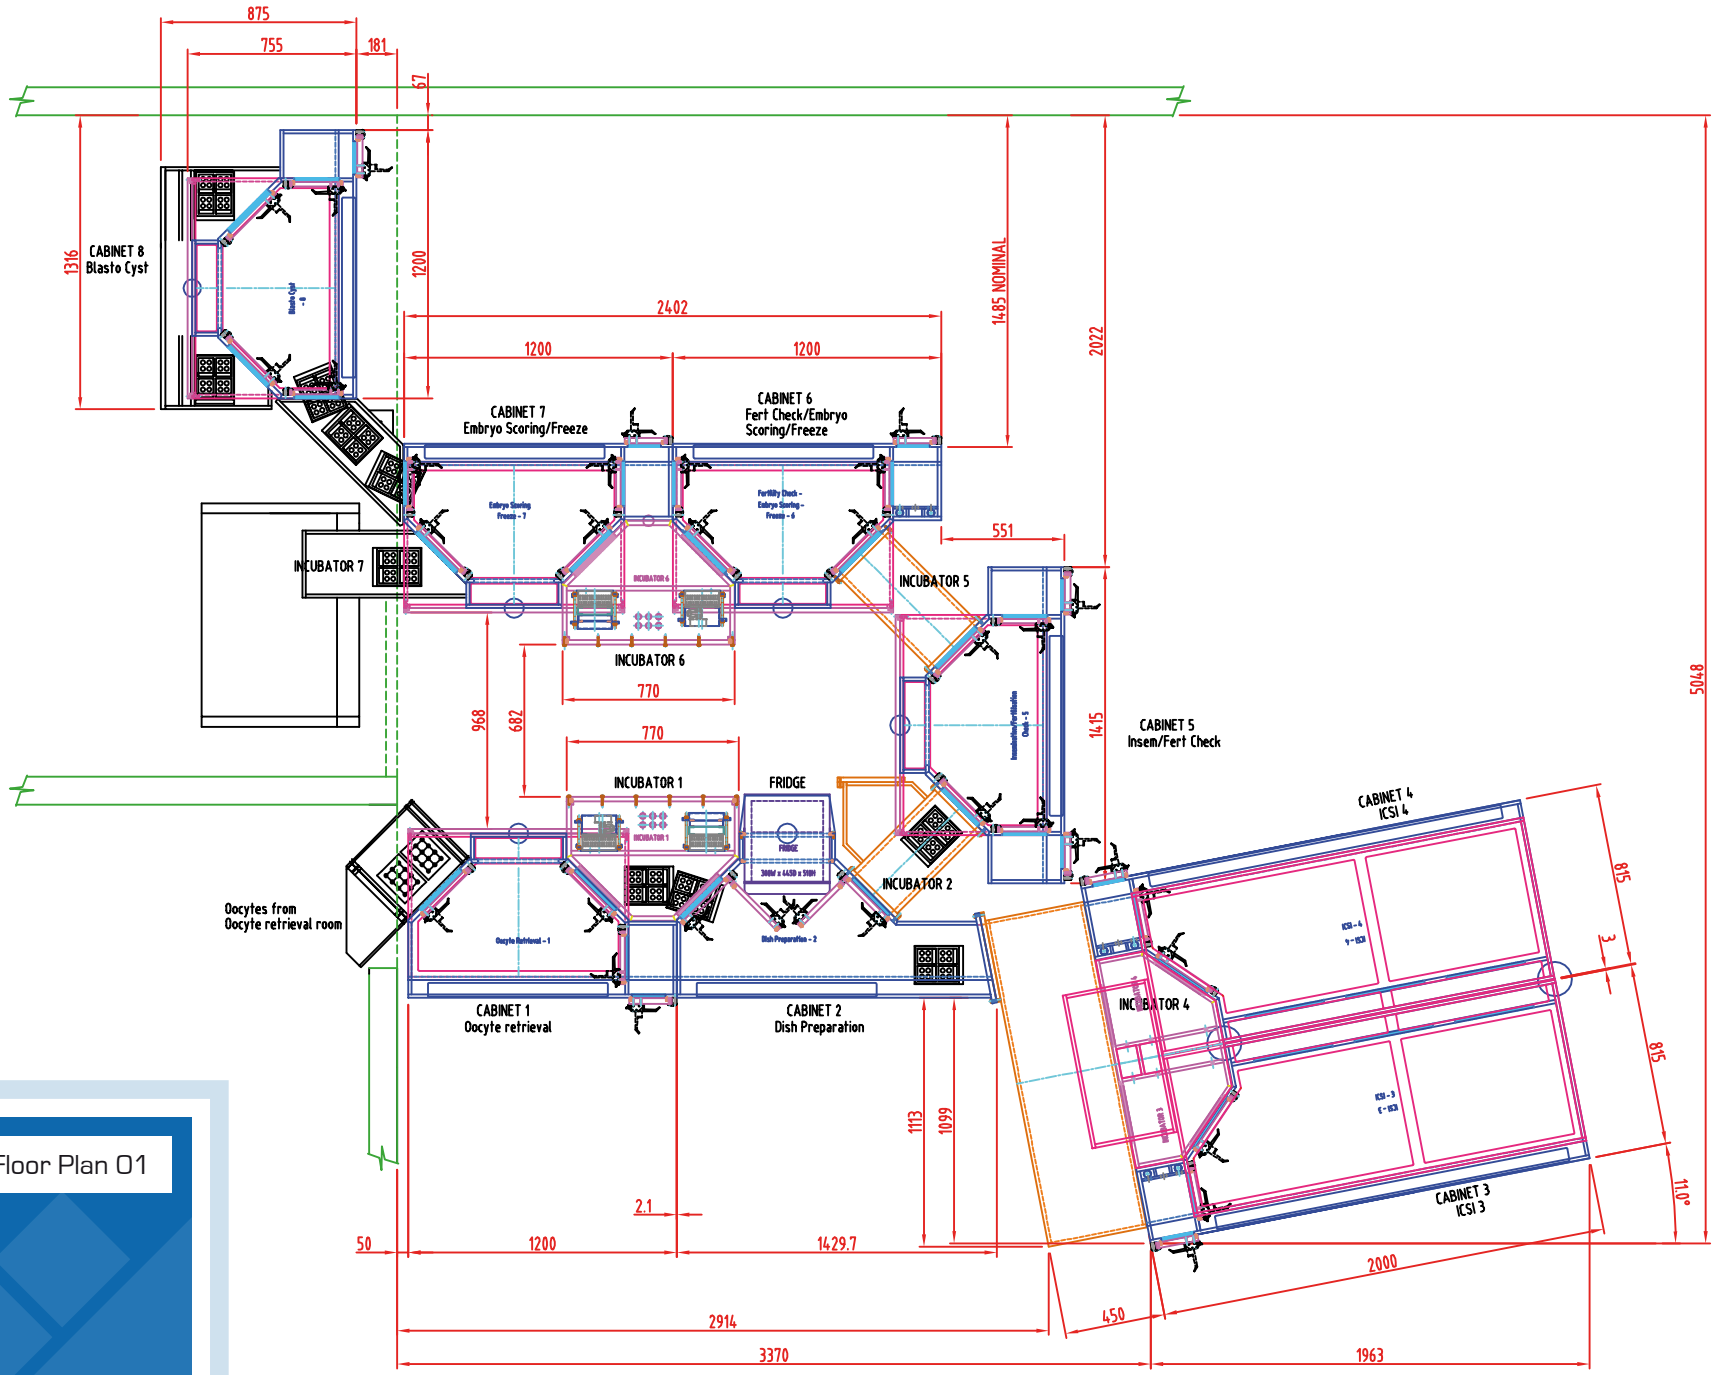

Title Bespoke Floor Plan 01

WALKER
safety cabinets